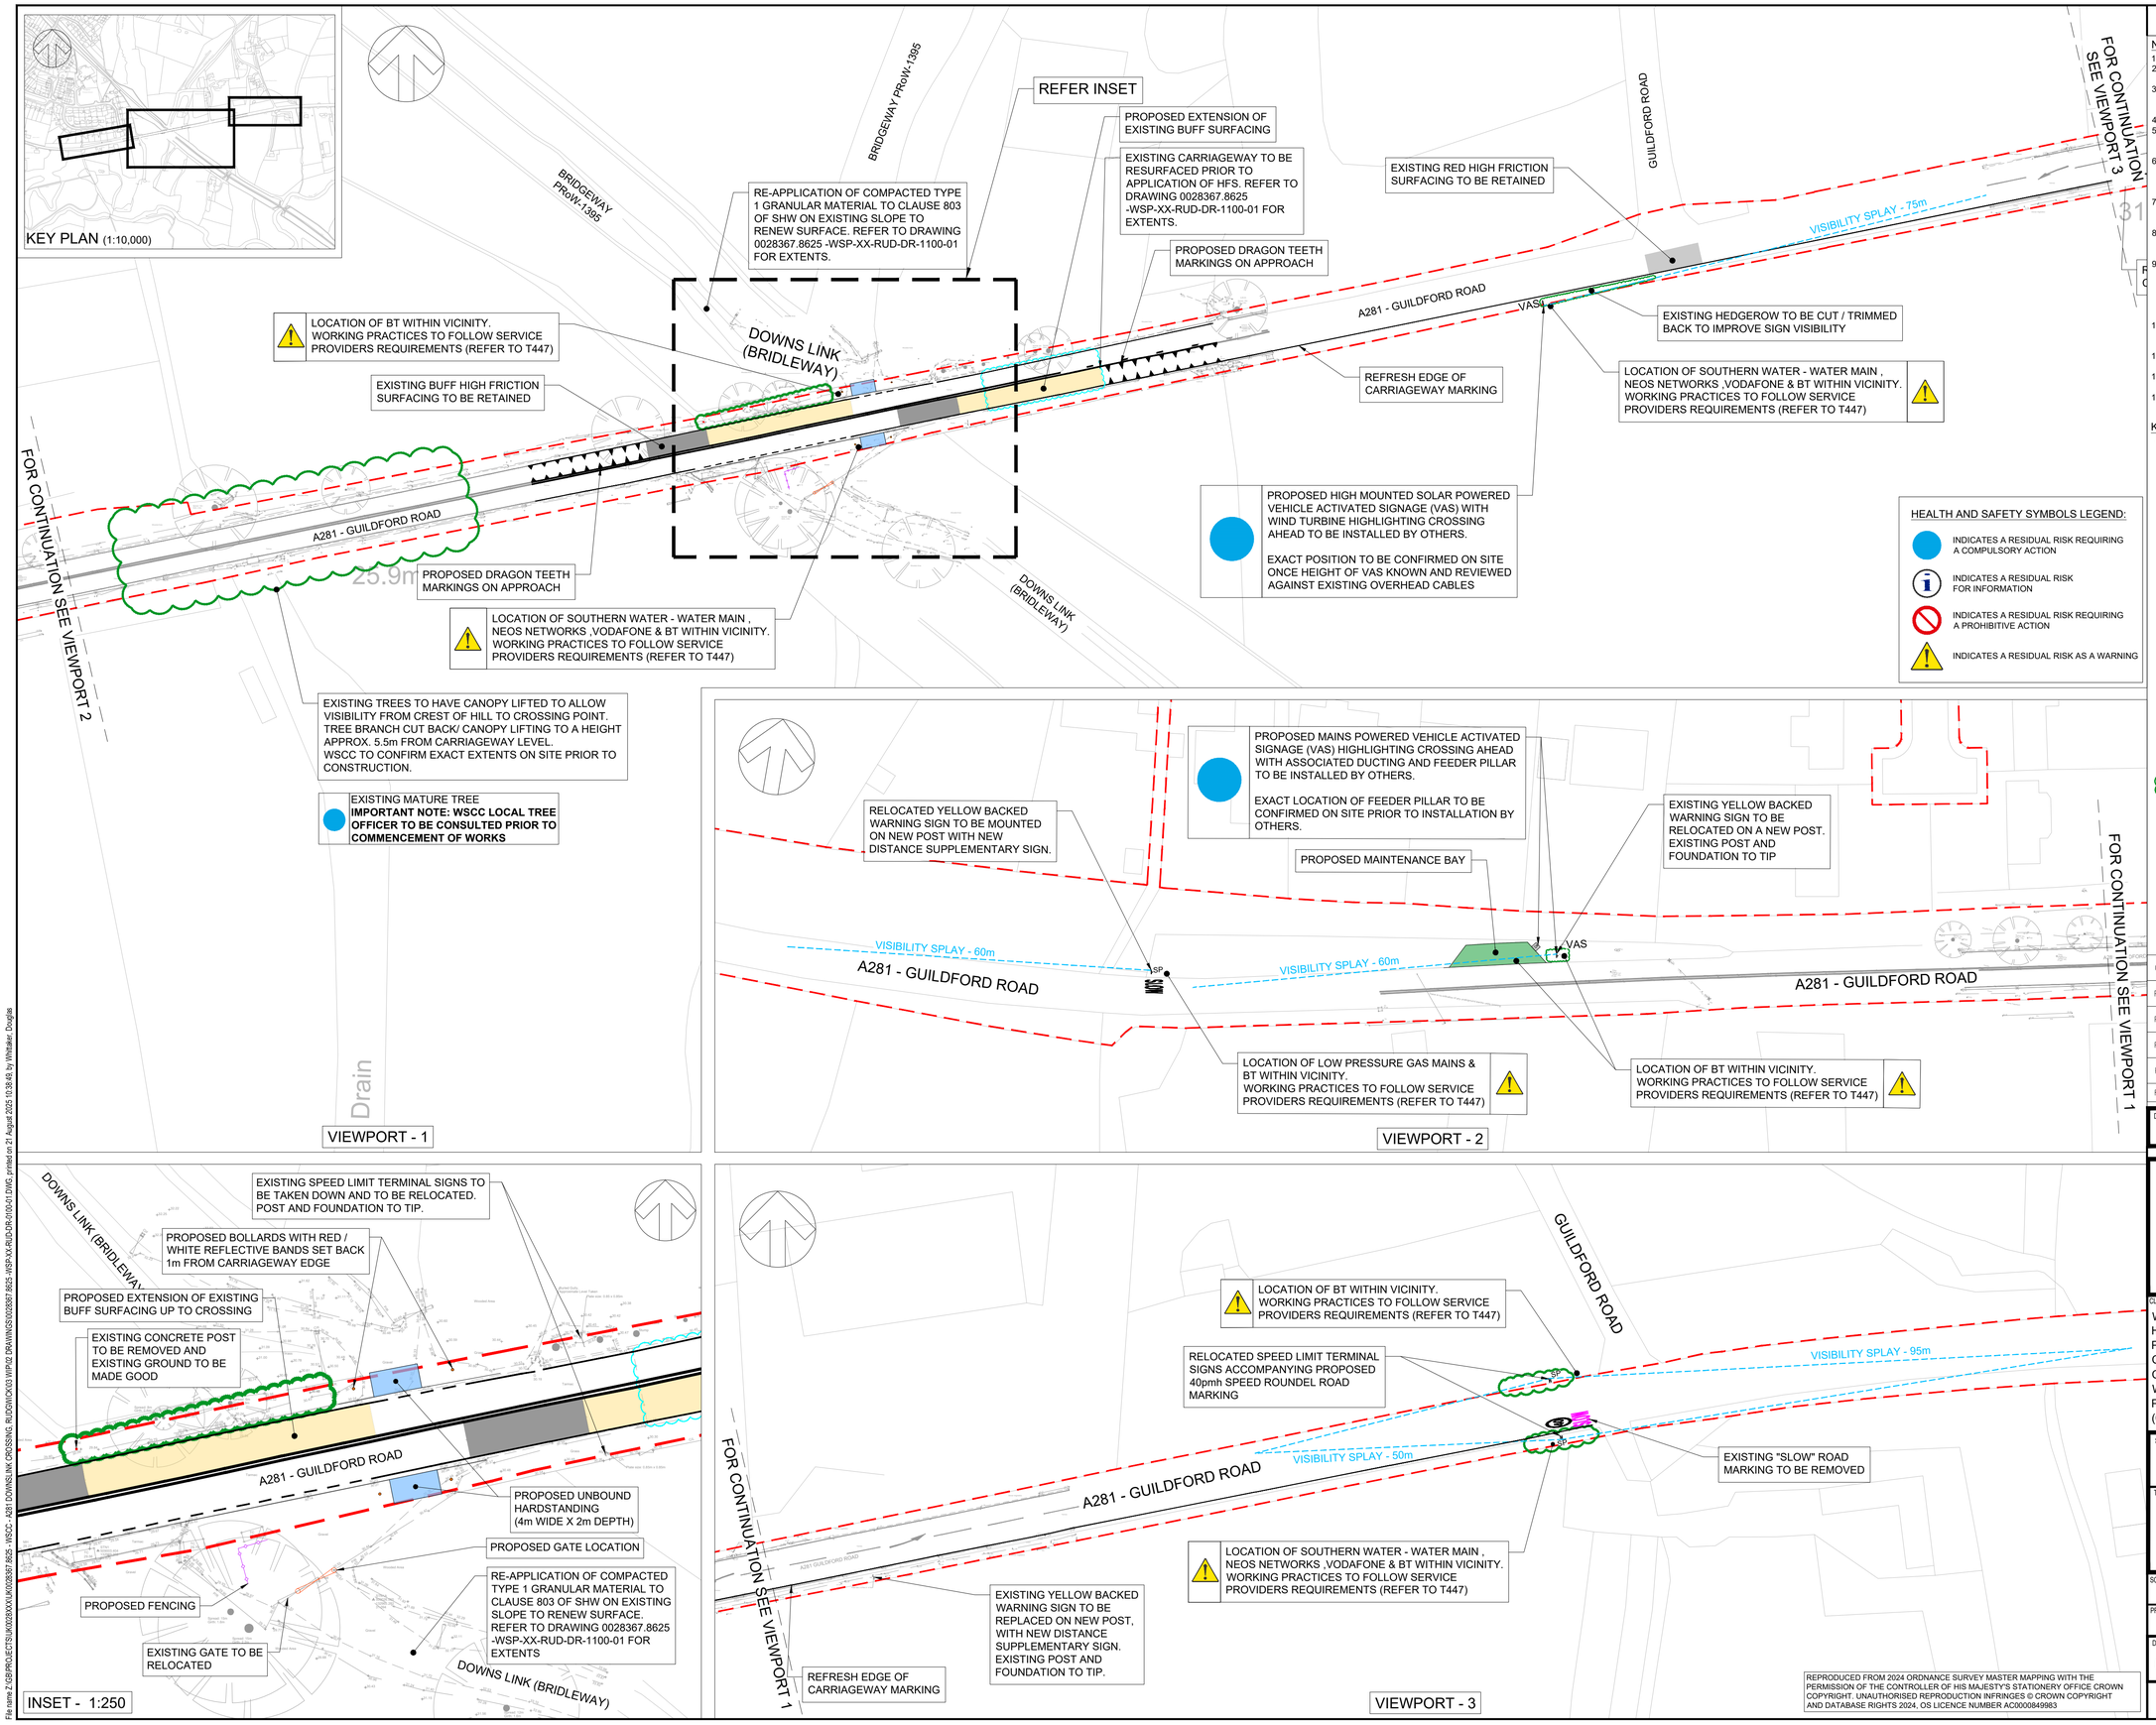

HEALTH AND SAFETY SYMBOLS LEGEND:

- INDICATES A RESIDUAL RISK REQUIRING A COMPULSORY ACTION
- INDICATES A RESIDUAL RISK FOR INFORMATION
- INDICATES A RESIDUAL RISK REQUIRING A PROHIBITIVE ACTION
- INDICATES A RESIDUAL RISK AS A WARNING

DO NOT SCALE

NOTES:

1. ALL DIMENSIONS IN METRES UNLESS OTHERWISE STATED.
2. THIS DRAWING SHOULD BE READ IN CONJUNCTION WITH ALL OTHER DETAIL DESIGN DRAWINGS AND DOCUMENTS.
3. ALL WORK TO BE IN ACCORDANCE WITH THE DESIGN MANUAL FOR ROADS AND BRIDGES (DMRB) WHERE APPROPRIATE AND WEST SUSSEX COUNTY COUNCIL DESIGN HIGHWAY STANDARD DETAILS.
4. HIGHWAY BOUNDARY HAS BEEN PROVIDED BY WSCC.
5. TOPOGRAPHICAL SURVEY BASED ON DRG NO. WSP-UK0028367_8625-A281-DRG-001-2D DATED 24/04/2025 ORIGINATING FROM WSP.
6. CONTRACTOR TO LOCATE ALL UTILITY AND DRAINAGE ASSETS LOCATIONS IN CONJUNCTION WITH THE PRE-CONSTRUCTION PACK AND CO-ORDINATE SAFE WORKING PROCEDURES PRIOR TO ANY EXCAVATION WORKS TAKE PLACE.
7. THE CONTRACTOR SHALL VALIDATE THE ACCURACY OF THE TOPOGRAPHICAL SURVEY PRIOR TO ANY CONSTRUCTION WORKS BEING CARRIED OUT.
8. ANY DISCREPANCIES SHOULD BE REPORTED TO THE DESIGN ENGINEER IMMEDIATELY, SO THAT CLARIFICATION CAN BE SORT PRIOR TO THE COMMENECEMENT OF THE WORKS.
9. DRAWING DESIGN PACKAGE SHOWS THE PERMANENT WORK ELEMENTS / AREAS ONLY. TEMPORARY WORKING AREAS, ACCESS ROUTES, ETC. ARE TO BE DETERMINED BY CONTRACTOR. THE CONTRACTOR SHALL NOTE THE PRESENCE OF EXISTING UTILITIES AND CONSIDER THE UTILITY INTERFACE AND ADDITIONAL SITE CLEARANCE NECESSARY FOR ANY TEMPORARY WORKS REQUIRED.
10. FOR DETAILS OF PROPOSED TRAFFIC SIGN, POSTS AND FOUNDATIONS, REFER TO T4-28367.8625 SIGN SCHEDULE AND DRAWING 0028367.8625-WSP-XX-RUD-DR-1200-01.
11. FOR PROPOSED SITE CLEARANCE WORKS, REFER TO DRAWING 0028367.8625-WSP-XX-RUD-DR-0200-01.
12. FOR PROPOSED PAVEMENT AND KERBING WORKS, REFER TO DRAWING 0028367.8625-WSP-XX-RUD-DR-1100-01.
13. FOR EXISTING UTILITIES ARRANGEMENT, REFER TO DRAWING 0028367.8625-WSP-XX-RUD-DR-0502-01.

KEY:

- EXISTING HIGHWAY BOUNDARY
- SP — PROPOSED SIGN POST. FOR DETAILS REFER TO DRAWING - 0028367.8625-WSP-XX-RUD-DR-1200-01.
- VAS — PROPOSED VEHICULAR ACTIVATED SIGNAGE (VAS). FOR DETAILS REFER TO DRAWING - 0028367.8625-WSP-XX-RUD-DR-1200-01.
- EXISTING HIGH FRICTION SURFACING.
- PROPOSED HIGH FRICTION SURFACING. (BUFF COLOUR) FOR DETAILS REFER TO DRAWING - 0028367.8625-WSP-XX-RUD-DR-1100-01
- PROPOSED GRASSCRETE MAINTENANCE BAY. FOR DETAILS REFER TO DRAWING - 0028367.8625-WSP-XX-RUD-DR-1100-01.
- PROPOSED FENCING. FOR DETAILS REFER TO DRAWING - 0028367.8625-WSP-XX-RUD-DR-1100-01.
- PROPOSED BOLLARD. FOR DETAILS REFER TO DRAWING - 0028367.8625-WSP-XX-RUD-DR-1100-01.
- PROPOSED HARDSTANDING. FOR DETAILS REFER TO DRAWING - 0028367.8625-WSP-XX-RUD-DR-1100-01.
- CLEAR VISIBILITY DISTANCE FOR PROPOSED SIGNS AS PER TABLE A-1 OF TSM CH-4 & TABLE 8-3 OF TSM CH-3
- PROPOSED VEGETATION CLEARANCE. FOR DETAILS REFER TO DRAWING - 0028367.8625-WSP-XX-RUD-DR-0200-01.

REV	DATE	BY	DESCRIPTION	CHK	APP
C01	22/08/2025	NS	CONSTRUCTION ISSUE	FW	FH
P04	08/08/2025	NS	UPDATED FOLLOWING RSA COMMENTS	FW	FH
P03	04/07/2025	NS	UPDATED FOLLOWING CLIENT COMMENTS	FW	FH
P02	04/06/2025	NS	UPDATED FOLLOWING CLIENT COMMENTS	FW	FH
P01	22/05/2025	NS	FIRST ISSUE	FW	FH

DRAWING STATUS: S4 - FOR CONSTRUCTION

wsp
2 London Square, Cross Lanes, Guildford, GU1 1UN, UK
T+ 44 (0) 1483 528 400
wsp.com

CLIENT:
West Sussex County Council
Highways,Transport and Planning
County Hall, West Street
Chichester
West Sussex
PO19 1RQ
(01243) 642105

SITE/PROJECT: A281 DOWNSLINK CROSSING, RUDGWICK

TITLE: WSCC ACTIVE TRAVEL RUDGWICK GENERAL ARRANGEMENT

SCALE @ A1:	CHECKED:		APPROVED:
1:500	DW		DH
PROJECT NO: 0028367.8625	DESIGNED: DW	DRAWN: NS	DATE: May 25

DRAWING No: 0028367.8625 -WSP-XX-RUD-DR-0100-01 REV: C01

REPRODUCED FROM 2024 ORDNANCE SURVEY MASTER MAPPING WITH THE PERMISSION OF THE CONTROLLER OF HIS MAJESTY'S STATIONERY OFFICE CROWN COPYRIGHT. UNAUTHORISED REPRODUCTION INFRINGES © CROWN COPYRIGHT AND DATABASE RIGHTS 2024, OS LICENCE NUMBER AC0000849983

© WSP UK Ltd

File name Z:\GB\PROJECTS\UK0028XXX\UK0028367.8625 - WSCC - A281 DOWNSLINK CROSSING, RUDGWICK\02 WIP\02 DRAWINGS\0028367.8625 -WSP-XX-RUD-DR-0100-01.DWG, printed on 21 August 2025 10:39:49, by Whittaker, Douglas